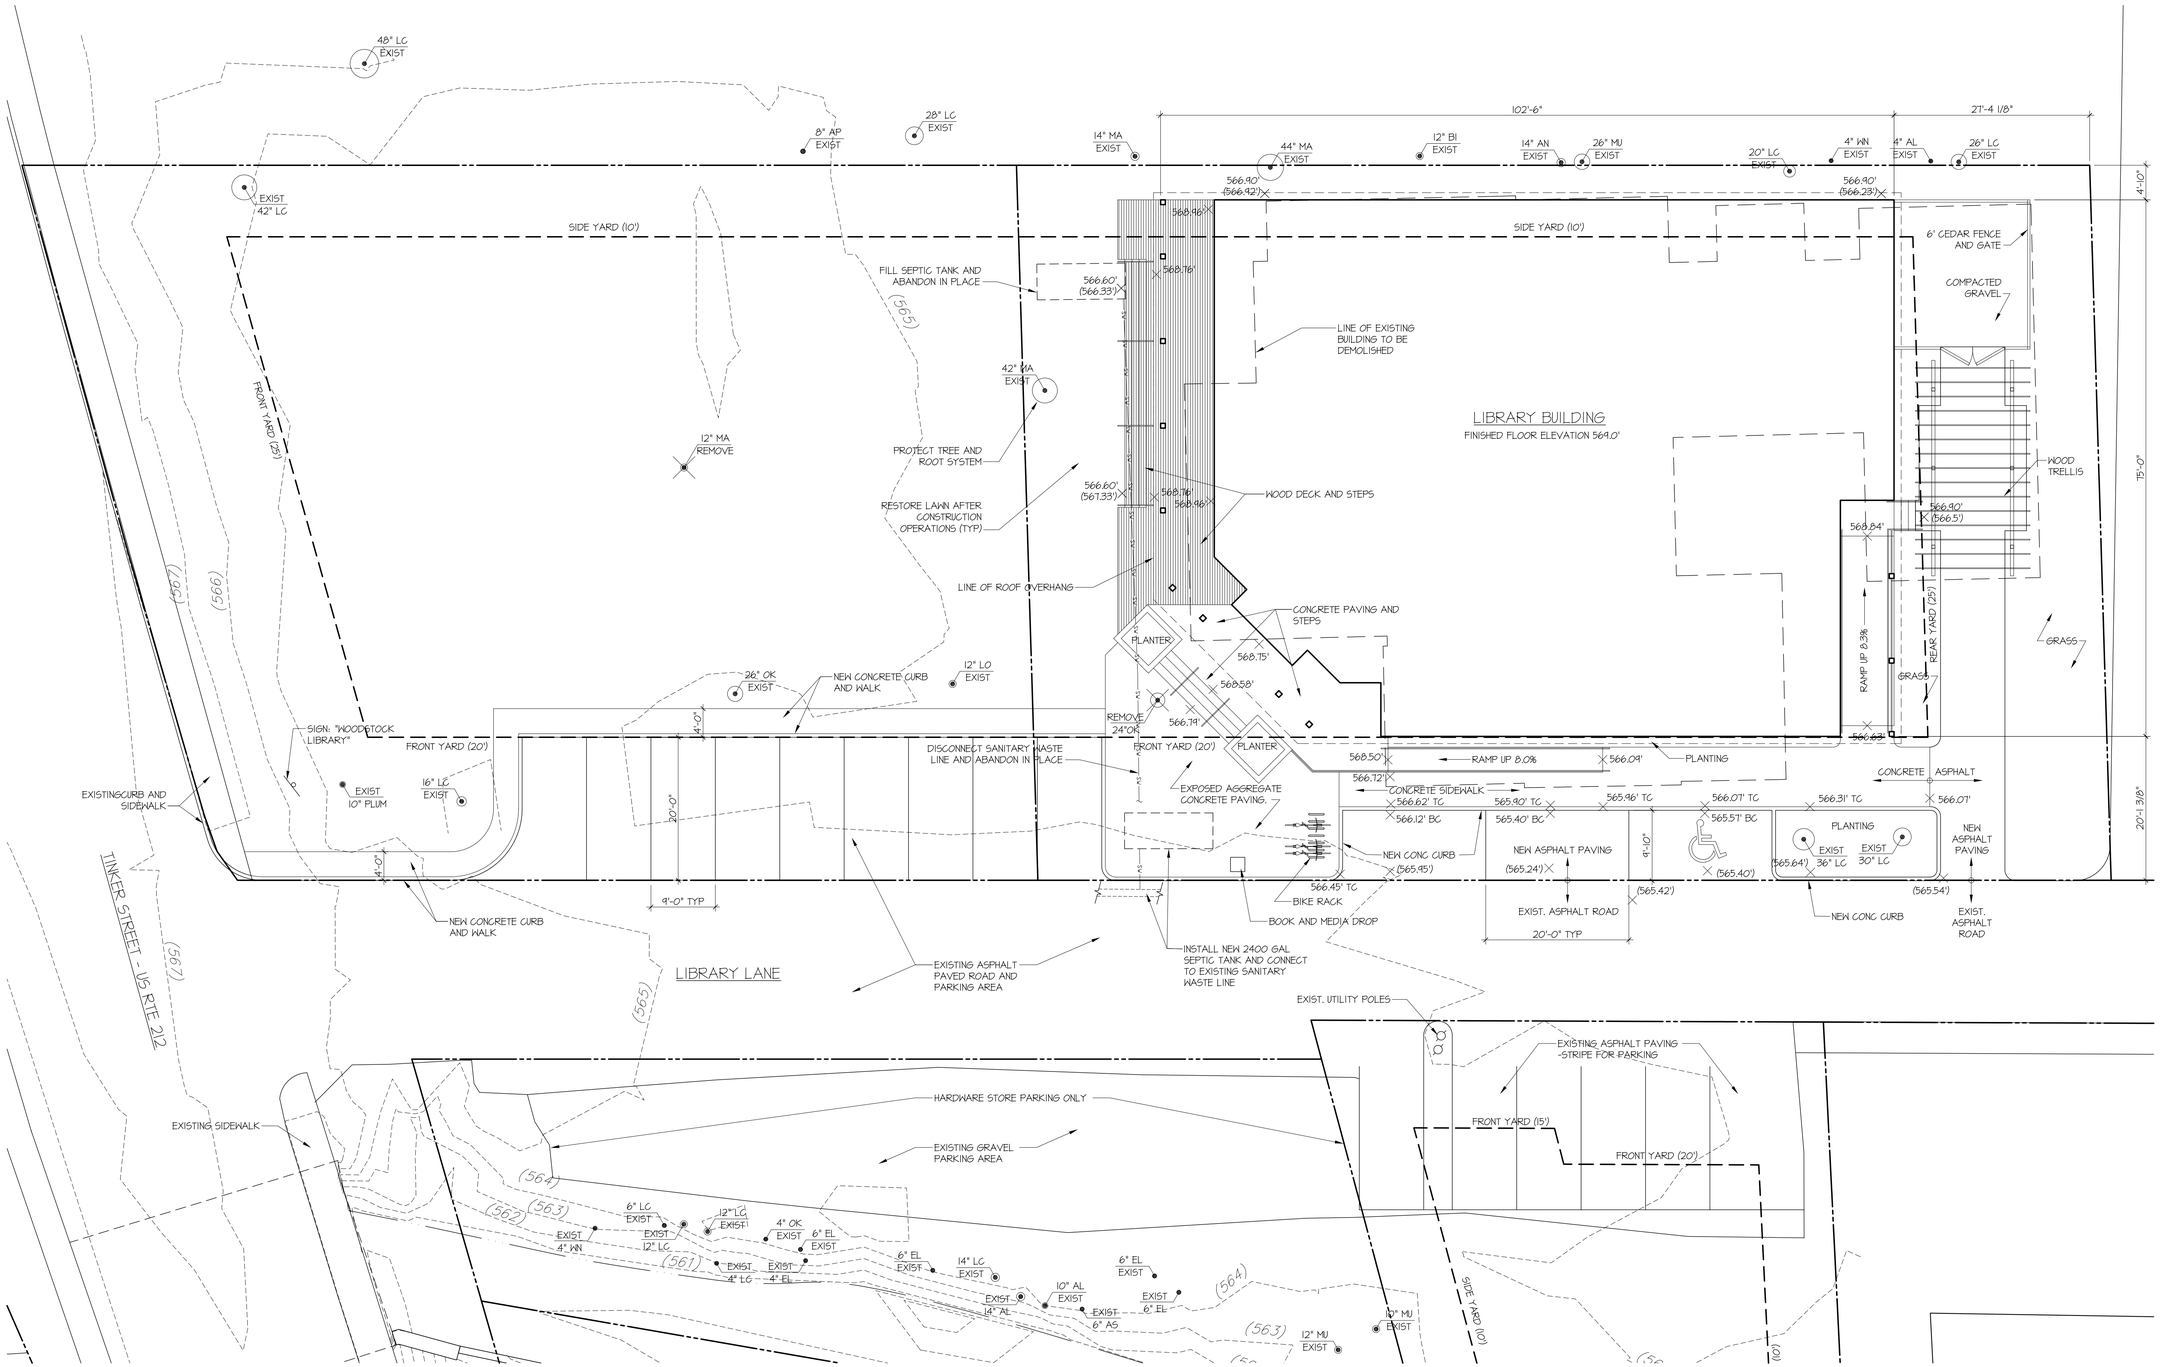

1 SITE PLAN
SCALE: 1" = 10'

TRUE NORTH
DRAWING NORTH

0 5 10 15 20 25 FT

LEGEND

28" LC EXIST	TREE, INDICATING DIAMETER AND SPECIES
(568.76')	EXISTING GRADE ELEVATION
568.46'	PROPOSED GRADE ELEVATION
—SV—SV—	SEWER LINE

STEPHEN TILLY, Architect
22 Elm Street
Dobbs Ferry, New York 10522
Tel: (914) 693-8898 Fax 693-4235
email: office@stillyarchitect.com

CIVIL ENGINEER AND SURVEYOR
BADEY & WATSON SURVEYING & ENGINEERING PC
3063 ROUTE 9
COLD SPRING, NY 12498
Tel: (845) 265-9217 Fax (845) 265-4428

MECHANICAL ENGINEER
LANDMARK FACILITIES GROUP, INC.
252 EAST AVENUE
NORWALK, CT 06855
Tel: (203) 866-4626 Fax (203) 866-8019

STRUCTURAL ENGINEER
OLD STRUCTURES
90 BROAD STREET, 15TH FLOOR
NEW YORK, NY 10004
Tel: (212) 244-4546

No.	Date	Description

Revisions:

Date	Issued For

Submissions:

WOODSTOCK LIBRARY DISTRICT
PO BOX 1394
WOODSTOCK, NY 12498

WOODSTOCK LIBRARY
5 LIBRARY LANE
WOODSTOCK, NY 12498

Date: March 10, 2020
Title: SITE PLAN
Scale: 1" = 10'
Drawn by: rw, sy

PROGRESS DRAWING
8/7/2020
NOT FOR CONSTRUCTION

A-040

1828-AIA

© STEPHEN TILLY, Architect