


1 FIRST FLOOR PLAN
SCALE: 1/8" = 1'-0"

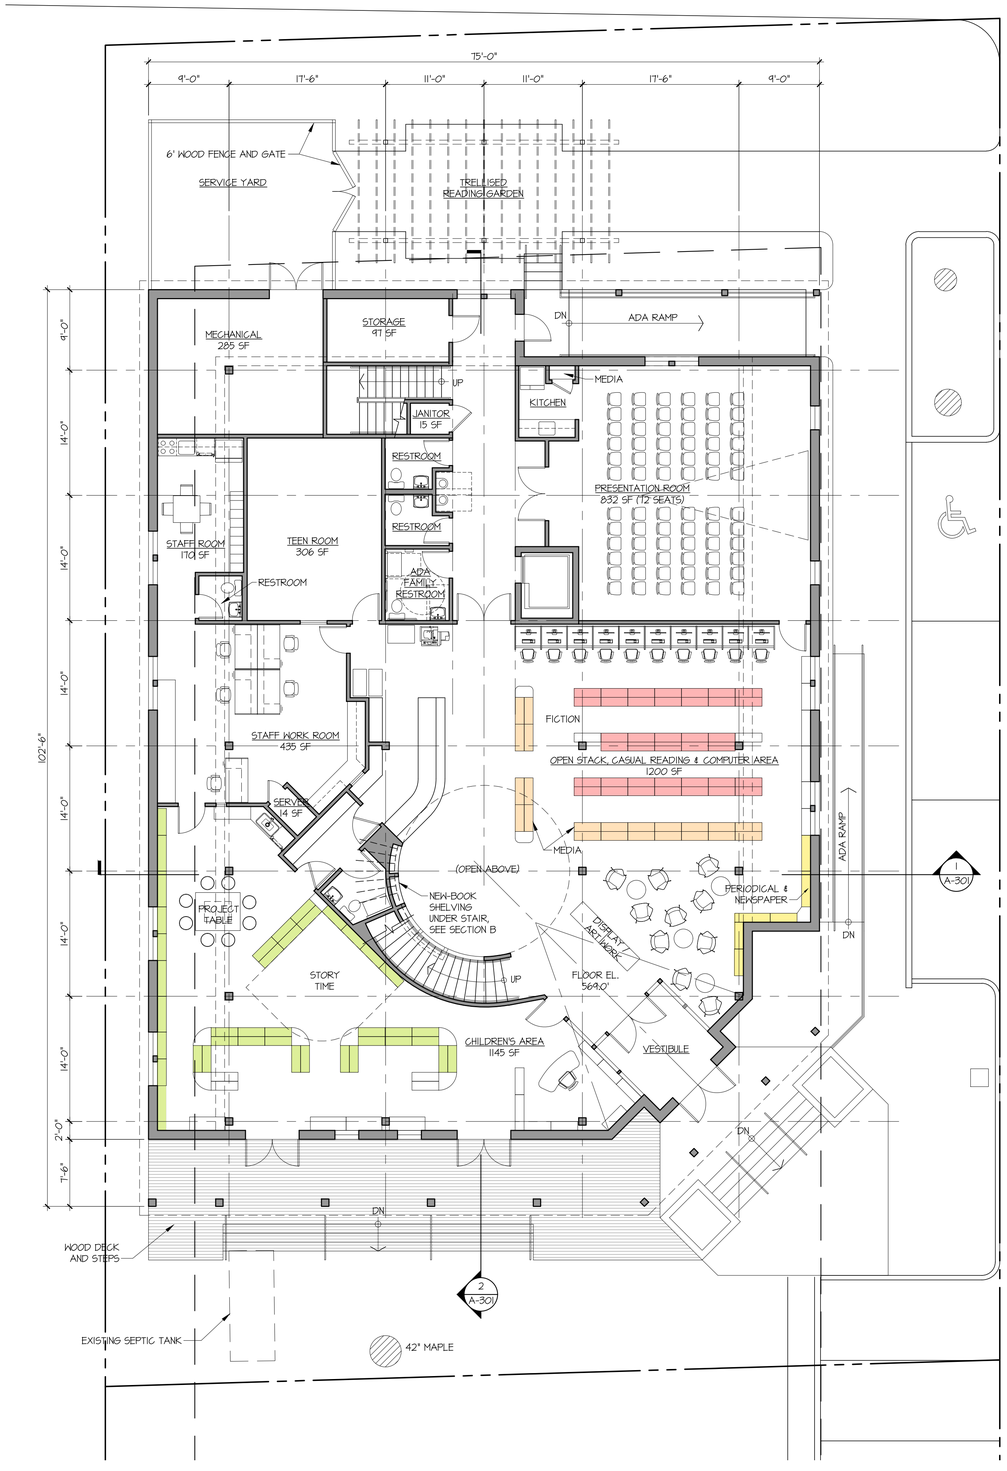


2 SECOND FLOOR PLAN
SCALE: 1/8" = 1'-0"

0 5 10 15 20 FT

TRUE NORTH
DRAWING NORTH


STEPHEN TILLY, Architect
22 Elm Street
Dobbs Ferry, New York 10522
Tel: (914) 693-8898 Fax 693-4235
email: office@stillyarchitect.com

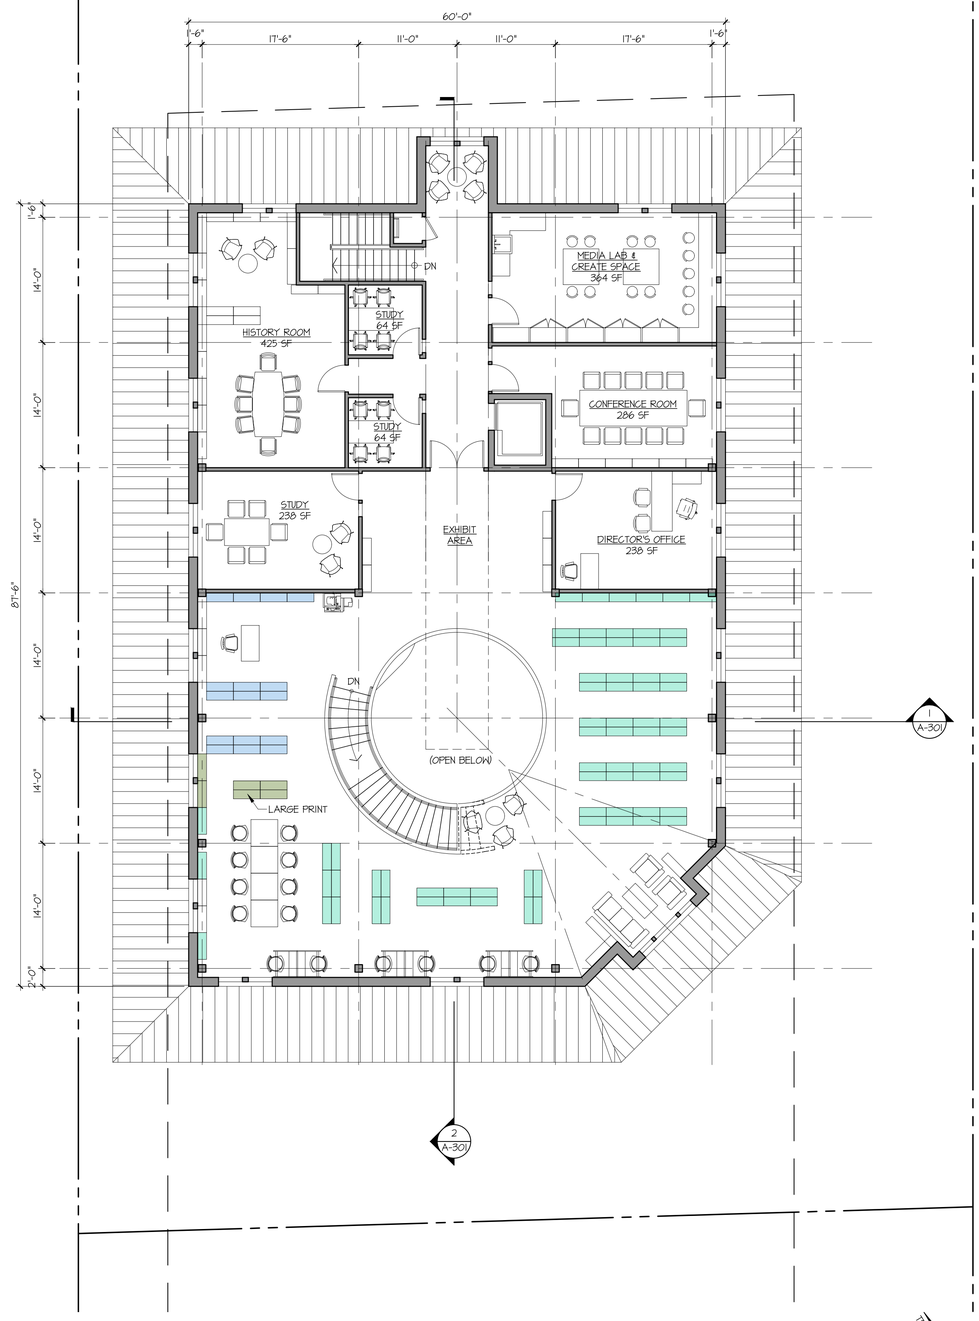CIVIL ENGINEER AND SURVEYOR
BADEY & WATSON SURVEYING & ENGINEERING PC
3063 ROUTE 9
COLD SPRING, NY 12498
Tel: (845) 265-9217 Fax (845) 265-4428

MECHANICAL ENGINEER
LANDMARK FACILITIES GROUP, INC.
252 EAST AVENUE
NORWALK, CT 06855
Tel: (203) 866-4626 Fax (203) 866-8019

STRUCTURAL ENGINEER
OLD STRUCTURES
90 BROAD STREET, 15TH FLOOR
NEW YORK, NY 10004
Tel: (212) 244-4546


| No. | Date | Description |
|---|---|---|

Revisions:

| Date | Issued For |
|---|---|

Submissions:

WOODSTOCK LIBRARY DISTRICT
PO BOX 1394
WOODSTOCK, NY 12498

WOODSTOCK LIBRARY
5 LIBRARY LANE
WOODSTOCK, NY 12498

Date: March 10, 2020
Title: FLOOR PLANS

Scale: 1/8"=1'-0"
Drawn by: rw, sy

# A-101

1828-41A

© STEPHEN TILLY, Architect